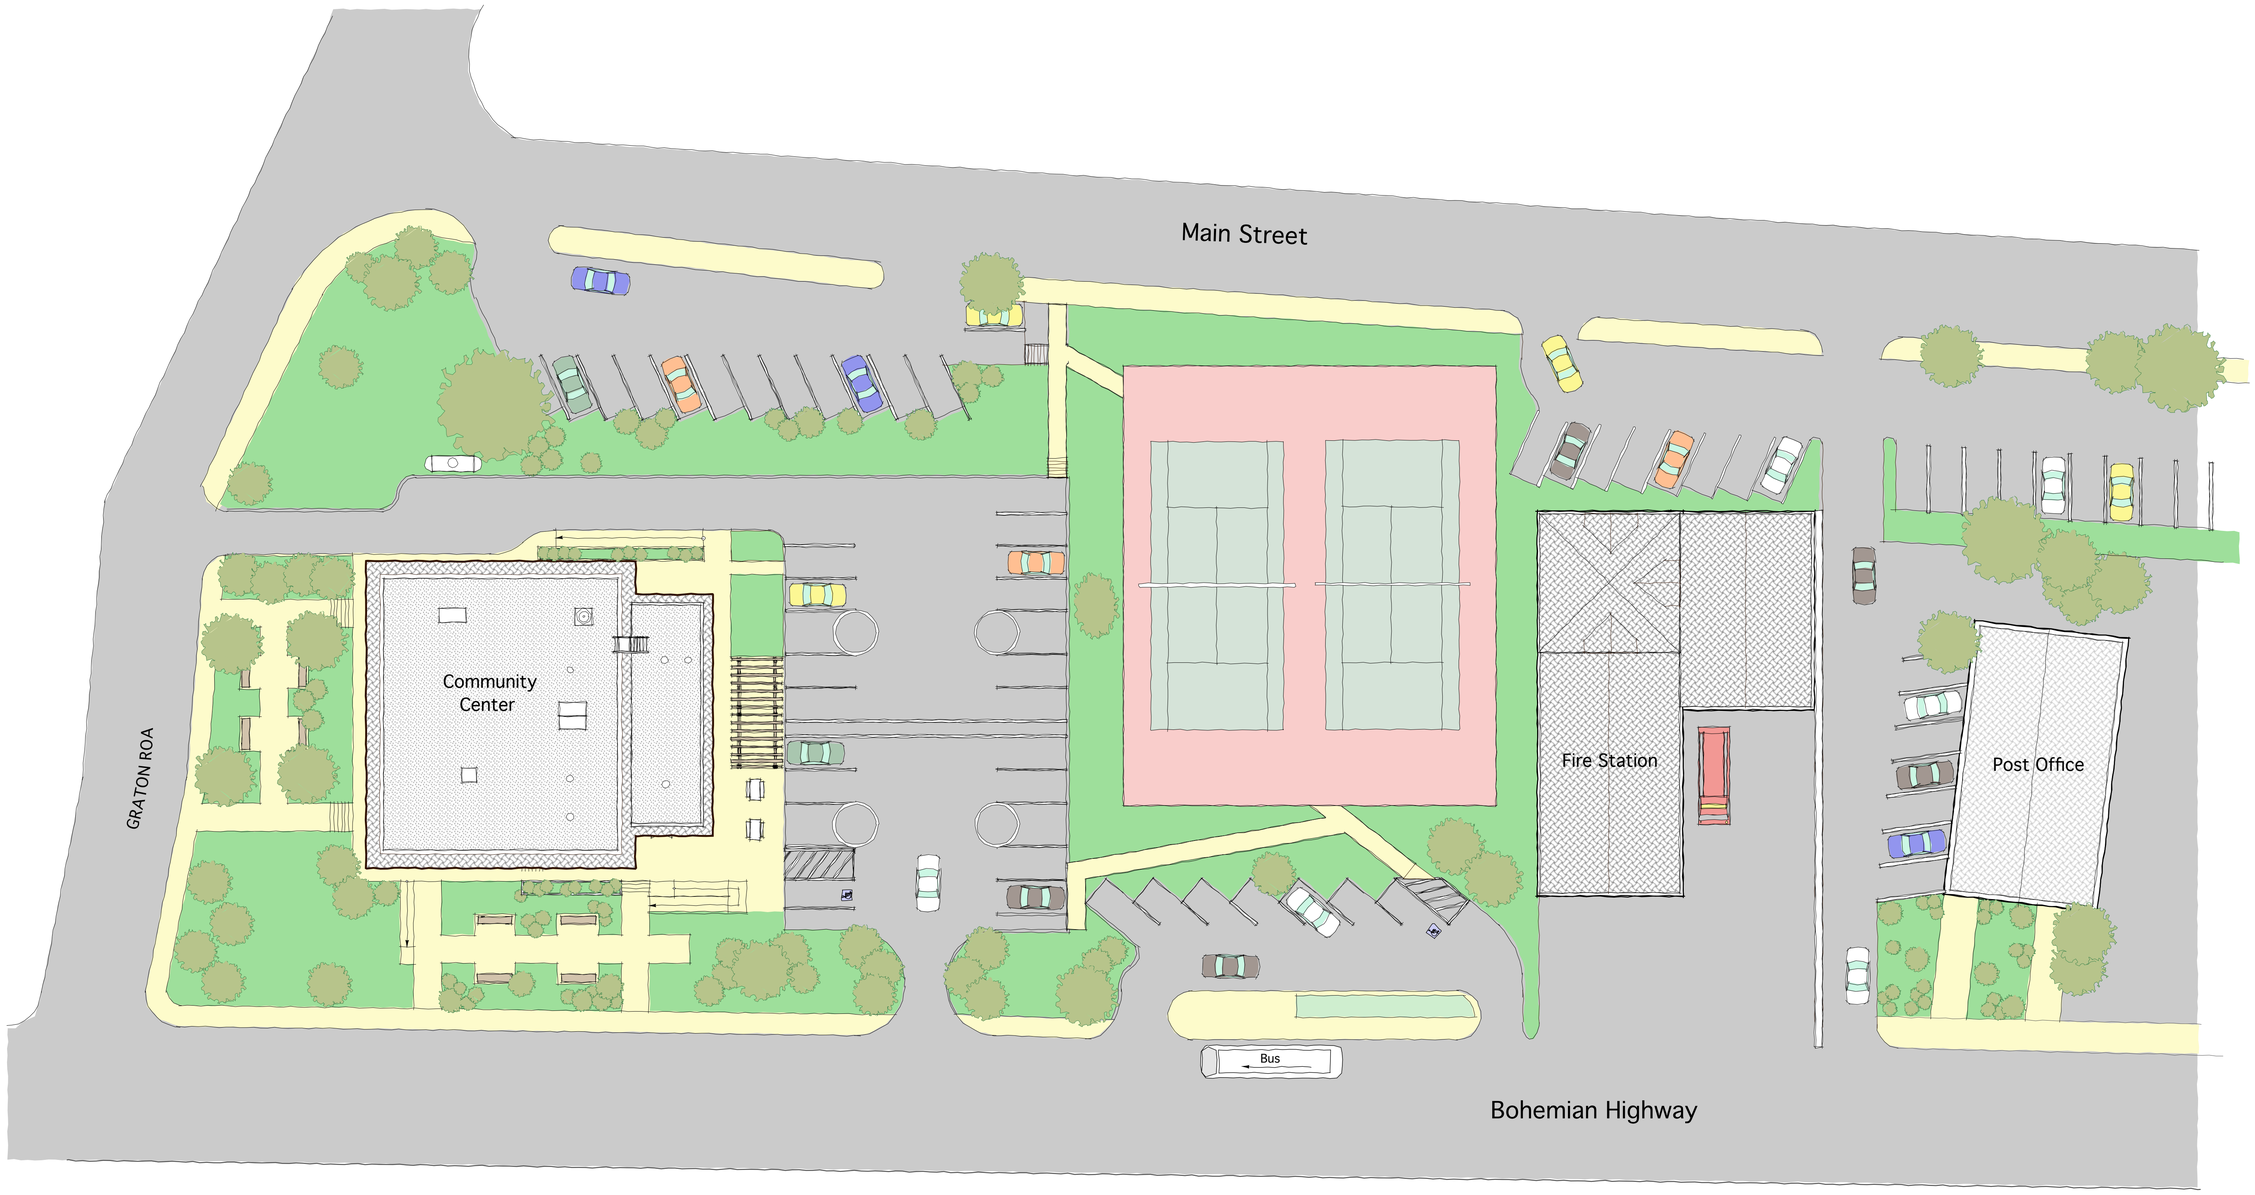


1 EXISTING PLOT PLAN

1"=20'-0"

Project North

A0.1

sheet number